BLANKINSHIP HOUSE PLAN
QUE PAS LN AND HWY 62
29 PALMS, CALIFORNIA

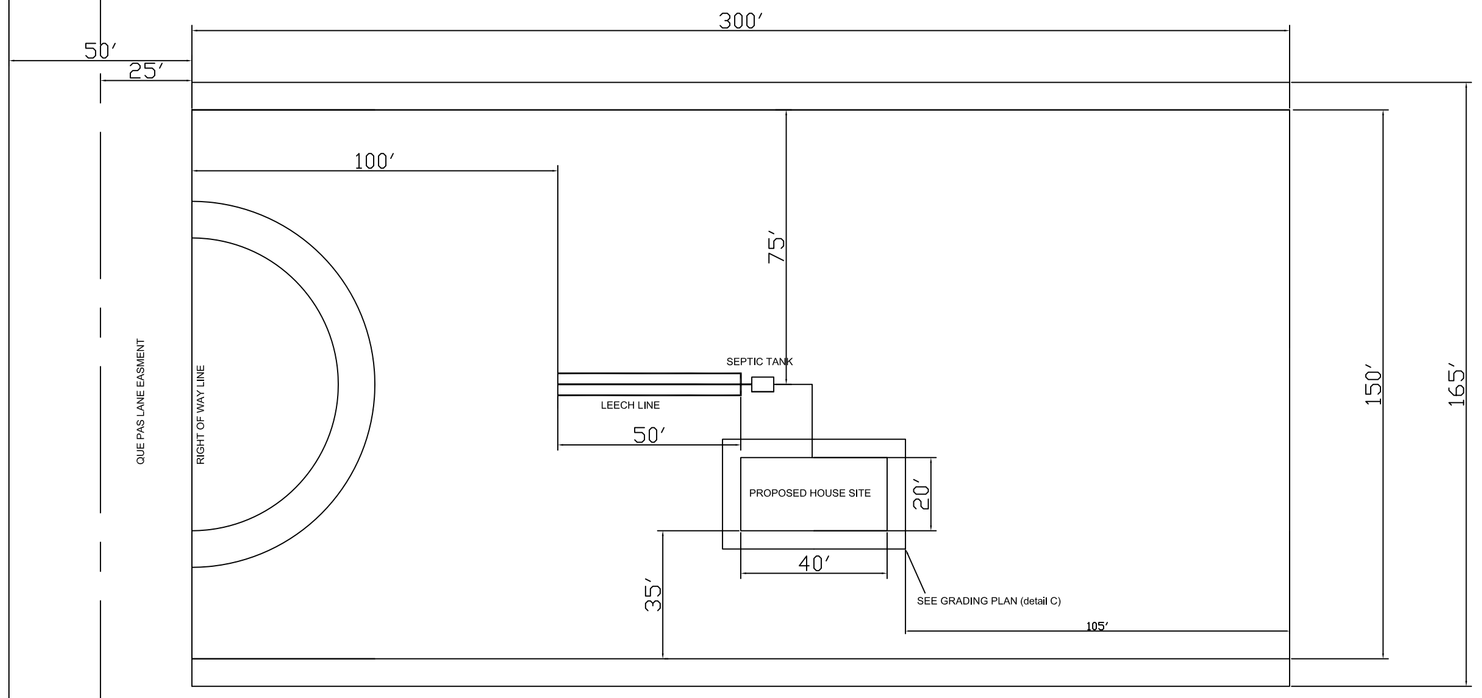

SITE PLAN
SCALE: 1" = 1/128"

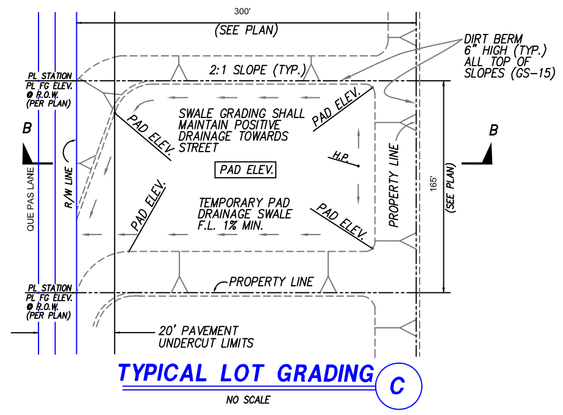

TYPICAL LOT GRADING
NO SCALE

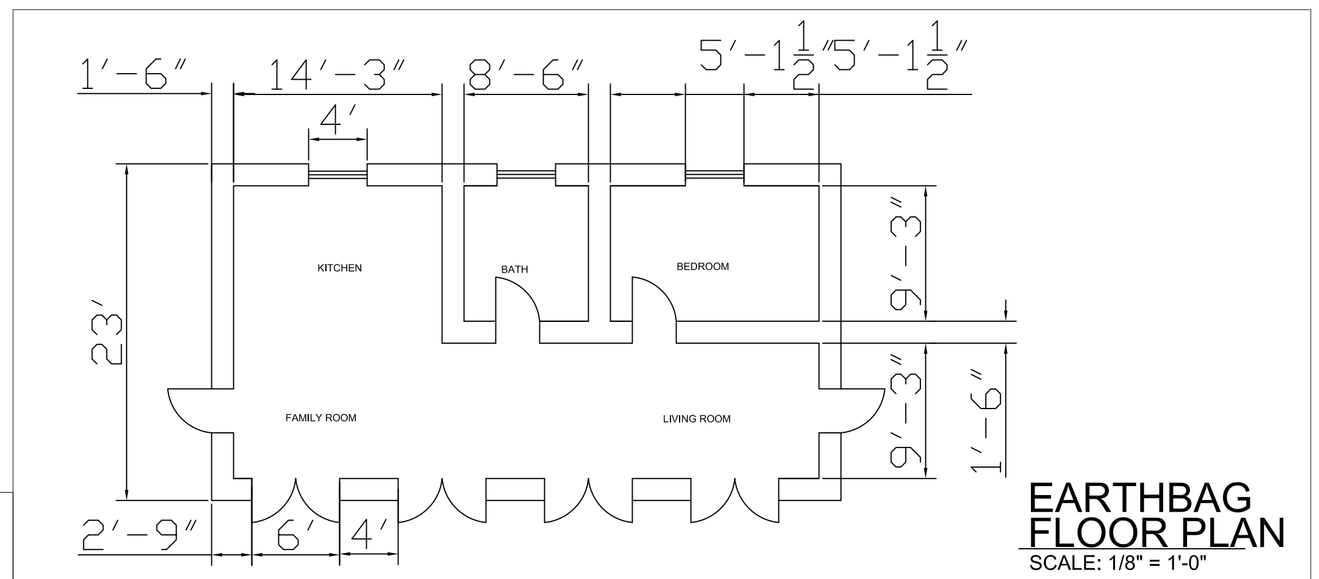

EARTHBAG FLOOR PLAN
SCALE: 1/8" = 1'-0"

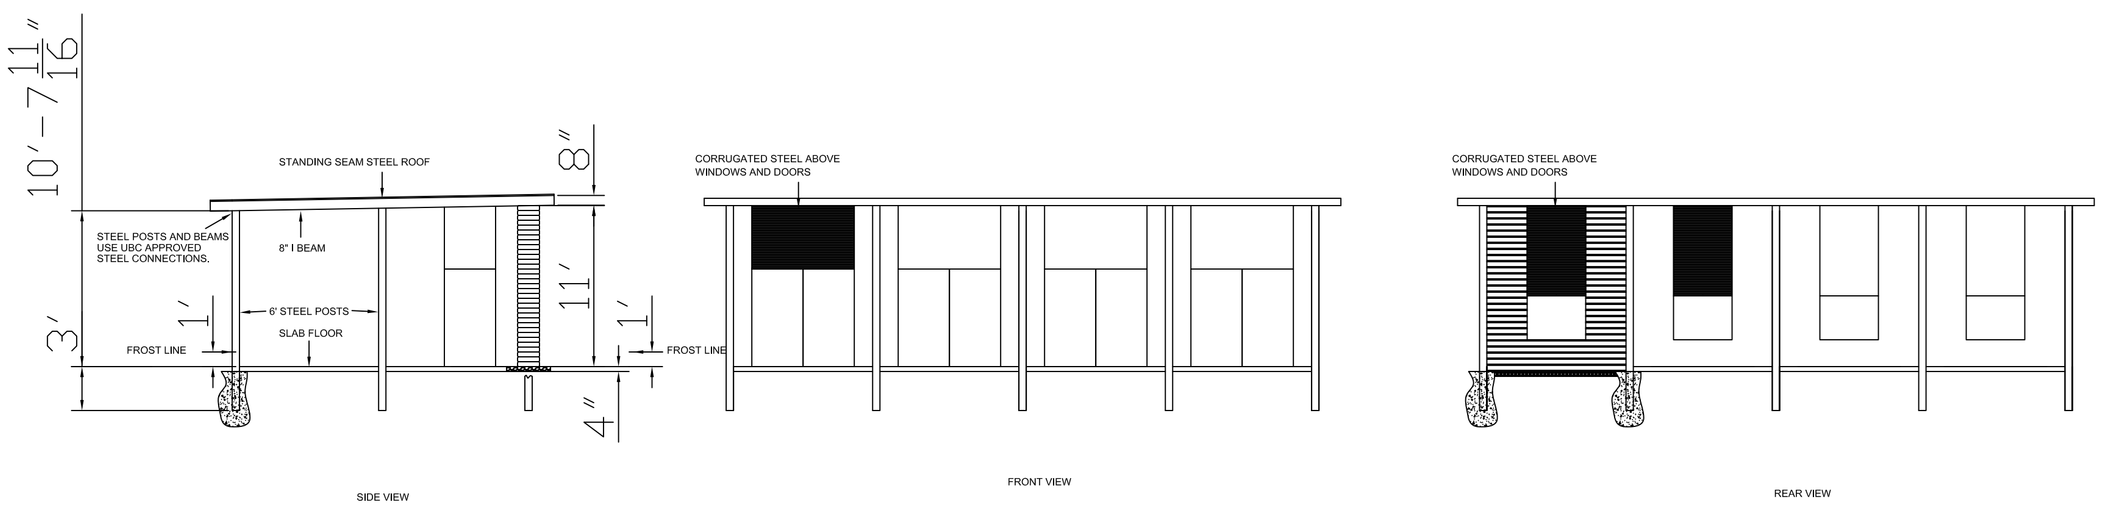

SIDE VIEW

FRONT VIEW

REAR VIEW

EARTHBAG ELEVATIONS
SCALE: 1/8" = 1'-0"

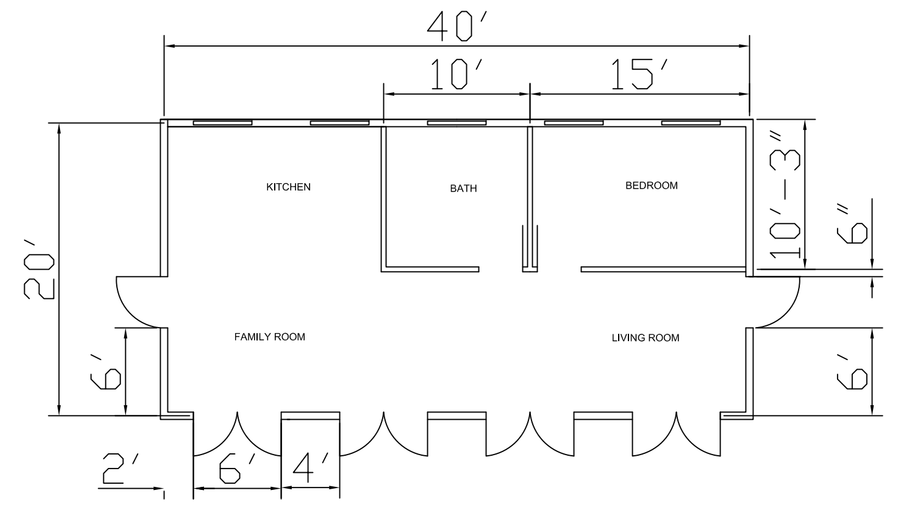

TYPE "V" FLOOR PLAN
SCALE: 1/8" = 1'-0"

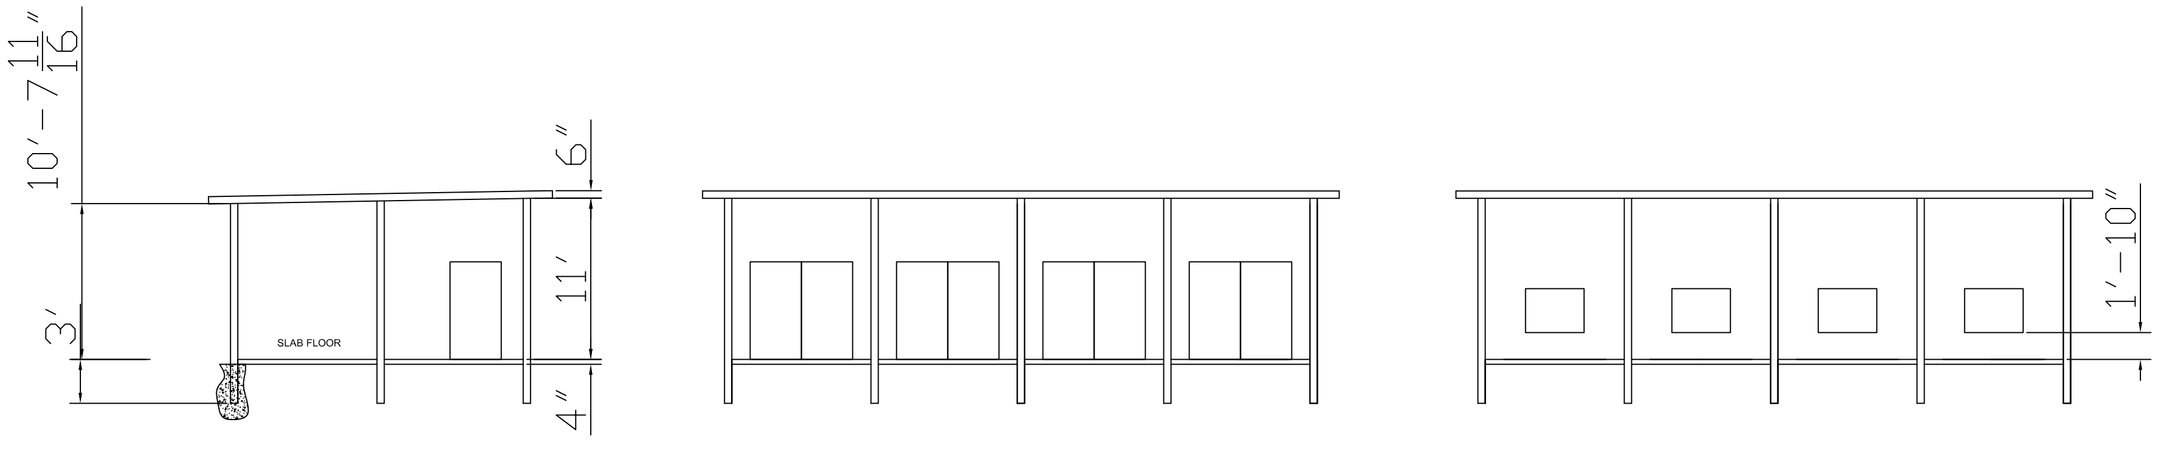

SIDE VIEW

FRONT VIEW

REAR VIEW

TYPE "V" ELEVATIONS
SCALE: 1/8" = 1'-0"

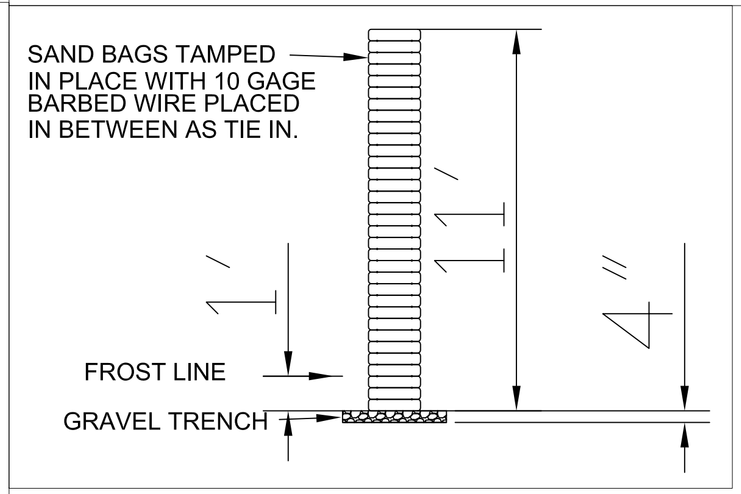

NOTE:
ALL CONSTRUCTION TO FOLLOW
LOCAL BUILDING CODES
UBC 2008
IBC 2008
UBC TITLE 24 2008